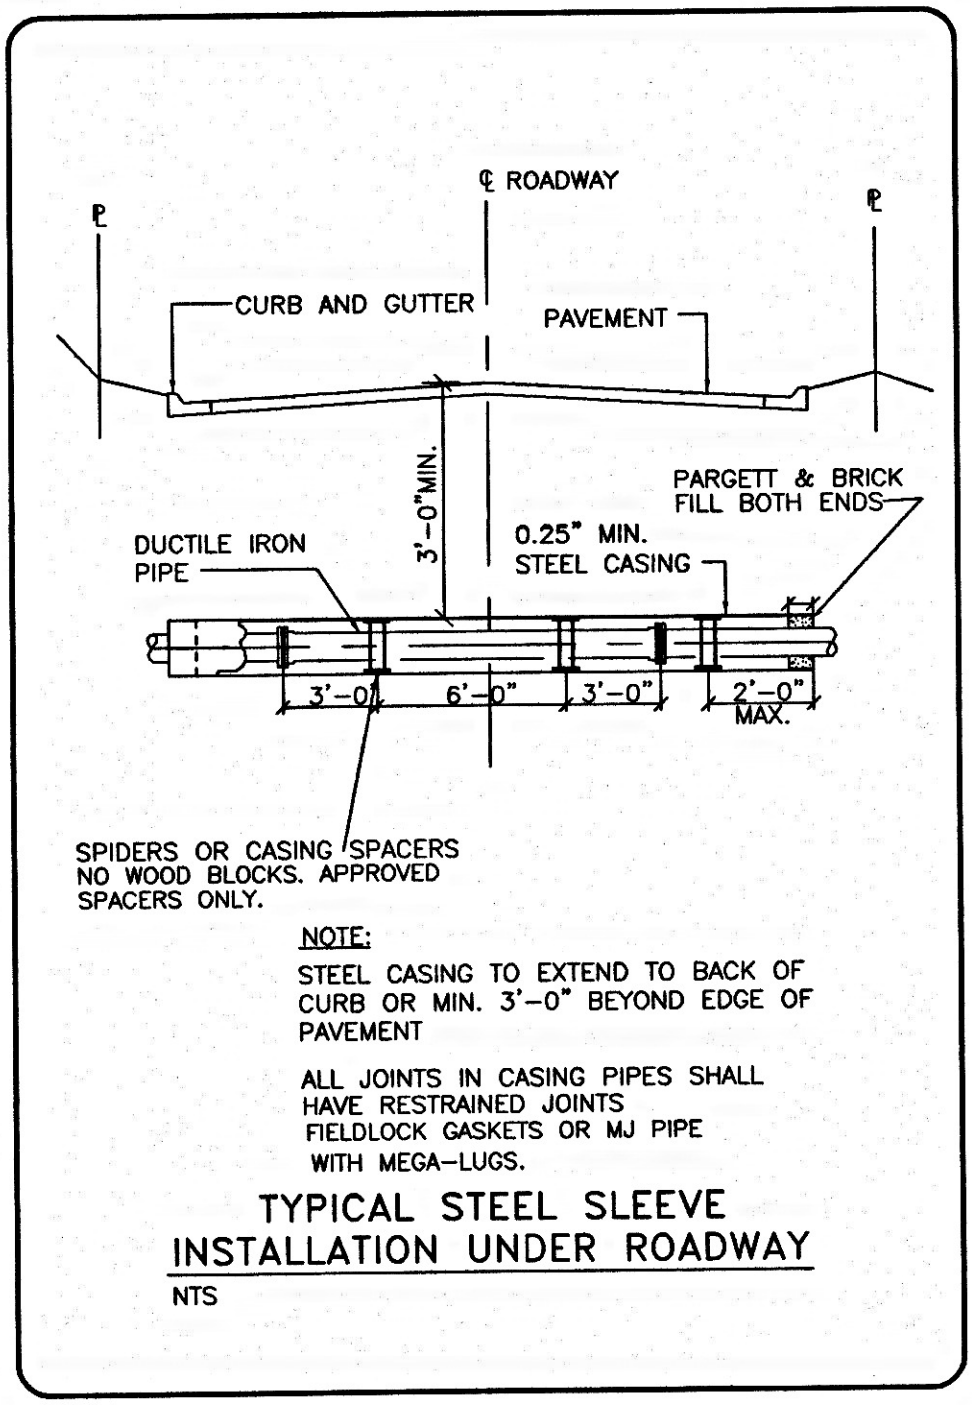Figure 10. Typical Steel Sleeve Installation Under Roadway